1 FRONT ELEVATION
A-4.1 SCALE: 1/8" = 1'-0"

2 LEFT SIDE ELEVATION
A-4.1 SCALE: 1/8" = 1'-0"

3 RIGHT SIDE ELEVATION
A-4.1 SCALE: 1/8" = 1'-0"

4 REAR ELEVATION
A-4.1 SCALE: 1/8" = 1'-0"

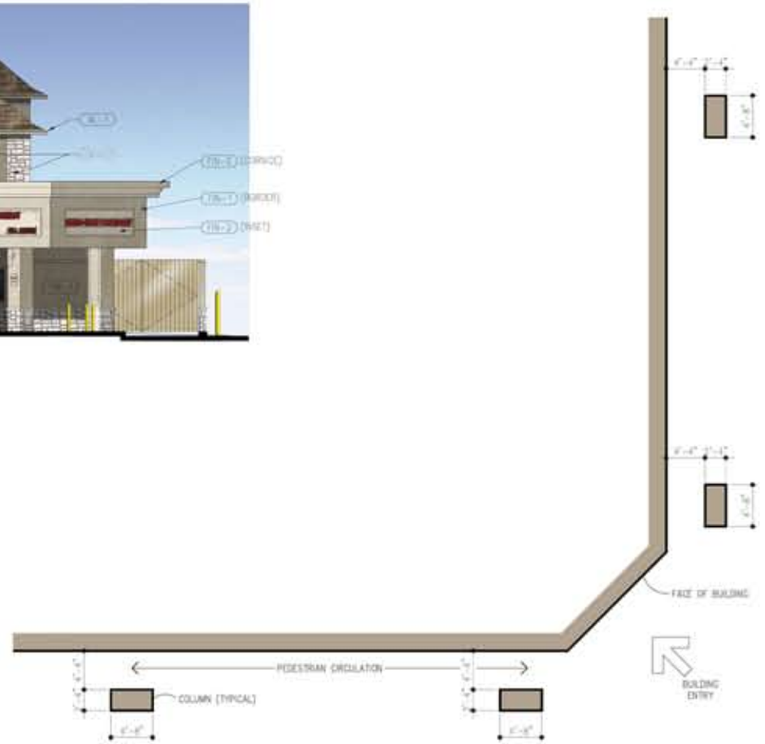

5 PLAN DIAGRAM @ ENTRY
A-4.1 SCALE: 1/8" = 1'-0"

EXTERIOR FINISH SCHEDULE

TAG	MATERIAL / DESCRIPTION	MFR	STYLE / CAT. NO.	COLOR	NOTES
AL-1	PRE-FINISHED ALUM. GUTTER	AS SPECIFIED	PRE-FINISHED	SELECTED FOR MANUF. STAND. COLORS: "TAN"	
M-1	STONE	EDEN STONE	MACHINE CUT	EDEN STONE	
M-2	CAST STONE	ARCHITECTURAL ART STONE	SMOOTH	GRAHAM	
FIN-1	EIFS	STO	POWERWALL	93440 MOONDUST	
FIN-2	EIFS	STO	POWERWALL	10522 IVORY KEY	
R-1	ROOF - ARCHITECTURAL ASPHALT COMPOSITION SHINGLE	CERTAINTEED	GRAND MANOR	BROWNSTONE	
SF-1	ALUM STOREFRONT	AS SPECIFIED	PRE-FINISHED	SELECTED FOR MANUF. STAND. COLORS: "TAN"	(AUTO DOOR TO MATCH)

LEGEND

(X) = RE: EXTERIOR FINISH SCHEDULE

TRi
Architects of the Possible®
8251 Maryland Avenue, Suite 300
St. Louis, Missouri 63105
t: 314.726.9990 f: 314.726.9991
www.triarchitects.com
© Copyright 2009

CONSULTANT:

SEAL:

CVS pharmacy

NORTHERN 12900-LEFT CHAMFER DRIVE-THRU

STORE NUMBER: #75891

S.W.C. CLAYTON RD. & HENRY RD.
BALLWIN, MISSOURI (ST. LOUIS COUNTY)
DEAL TYPE: NEW

DEVELOPER:

CEDARWOOD DEVELOPMENT, INC.
1765 MERRIMAN ROAD
AKRON, OHIO 44313
TEL (330) 836-9971
FAX (330) 836-4591

REVISIONS:

REVISED EXTERIOR DESIGN	04.03.09
REVISED PER CVS COMMENTS	04.09.09
REVISED PER CVS COMMENTS	04.15.09
REVISED PER CVS COMMENTS	04.23.09

CVSPM:	JC
DRAWING BY:	TRI ARCHITECTS
PROTO DATE:	11.21.08
JOB NUMBER:	

TITLE:
EXTERIOR ELEVATIONS

SHEET NUMBER:
A-4.1

COMMENTS:
NOT RELEASED FOR CONSTRUCTION

User = Mike Rush
Date = Thursday, April 23, 2009 1:26:12 PM
Filename = T:\p2008\08-204\Graphics\E_A4.1(04-CVS).dwg